
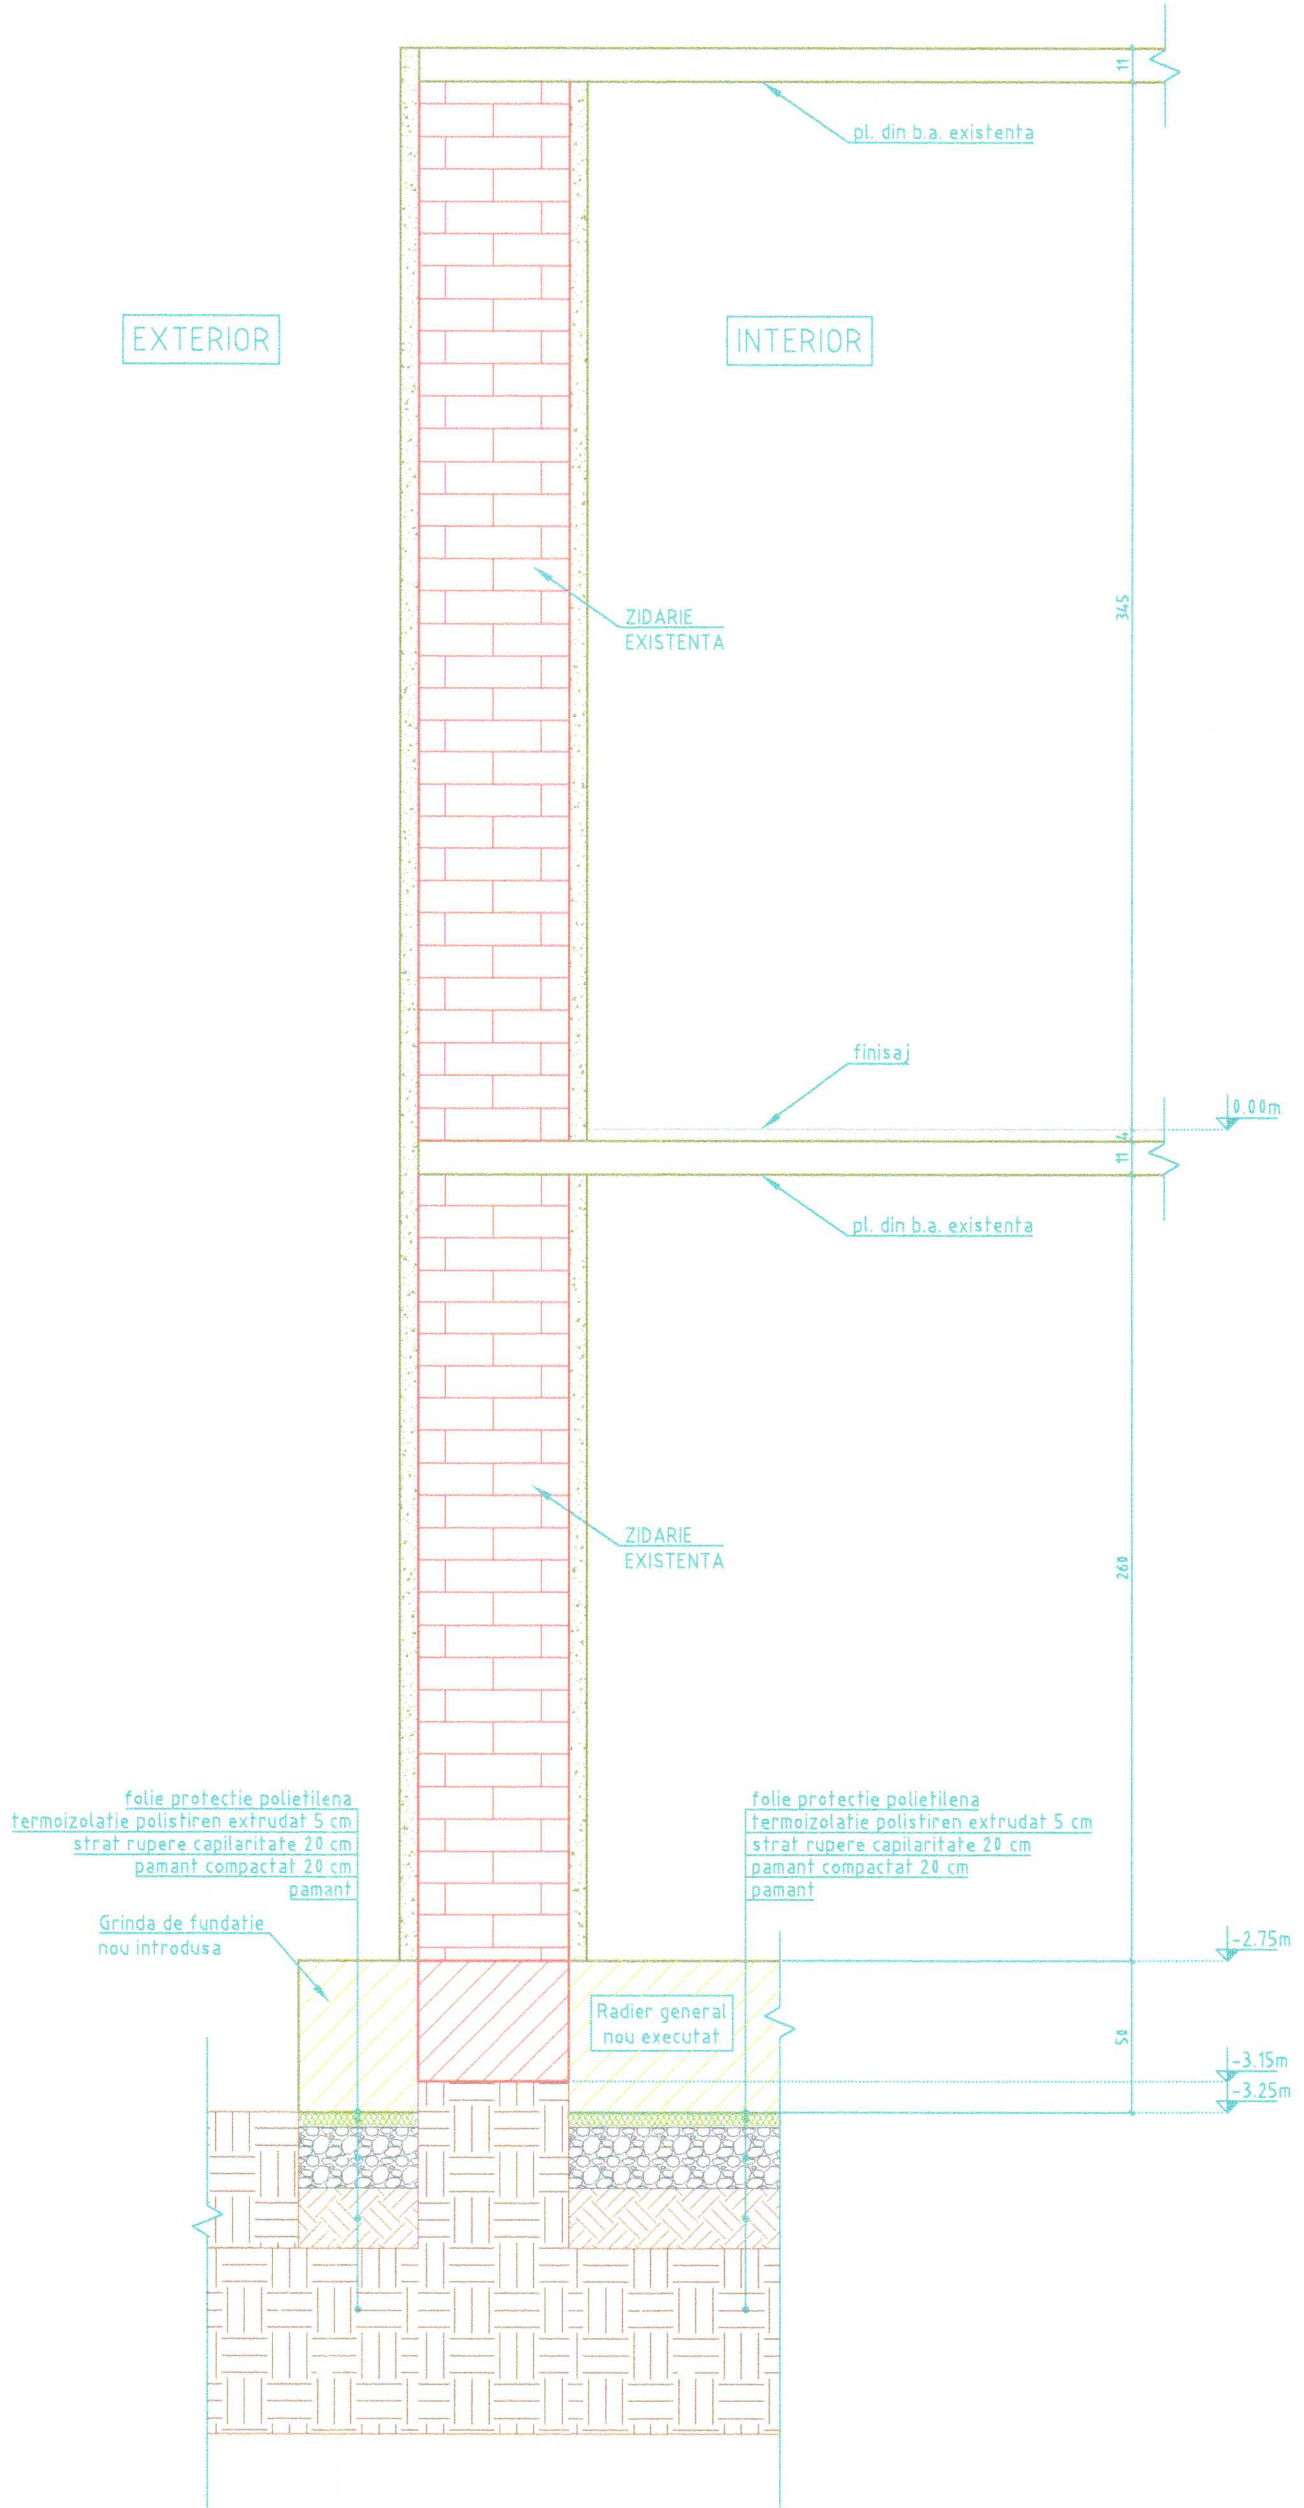


SECTIUNEA 3-3
Scara 1:25

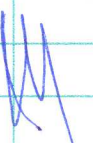

Proiectant de specialitate: S.C. KEOPS PROIECT S.R.L.					Proiect nr: 207
C.I.F.: 36426148; R.C.:J40/10891/2016					
Adresa: str. Paleologu, nr. 14, Sect. 3, Bucuresti					Faza: D.A.L.I.
Telefon: 0721.369.710					
E-Mail: alex.balasoiu@yahoo.com					Plansa nr: R__07
Specificatie	Nume	Semnatura		Beneficiar: Investitie:	
Desenat:	Ing. ALEXANDRU BALASOIU		Scara:	Consiliul Judetean Harghita Reabilitare energetica, modernizare si extindere, policlinica stomatologica precum si amenajare parcare auto in curtea imobilului Bd. Timisoarei, nr. 4, Municipiul Miercurea Ciuc, judetul Harghita	
Proiectat:	Ing. ALEXANDRU BALASOIU		1:100		
Seaproiect:			Data:	Titlu plansa:	
EXPERT TEHNIC			Feb. 2021	SECTIUNEA 3-3	