


PLAN POZITIONARE PERETI PORTANTI SI INTERVENTII DEMISOL
Scara 1:100

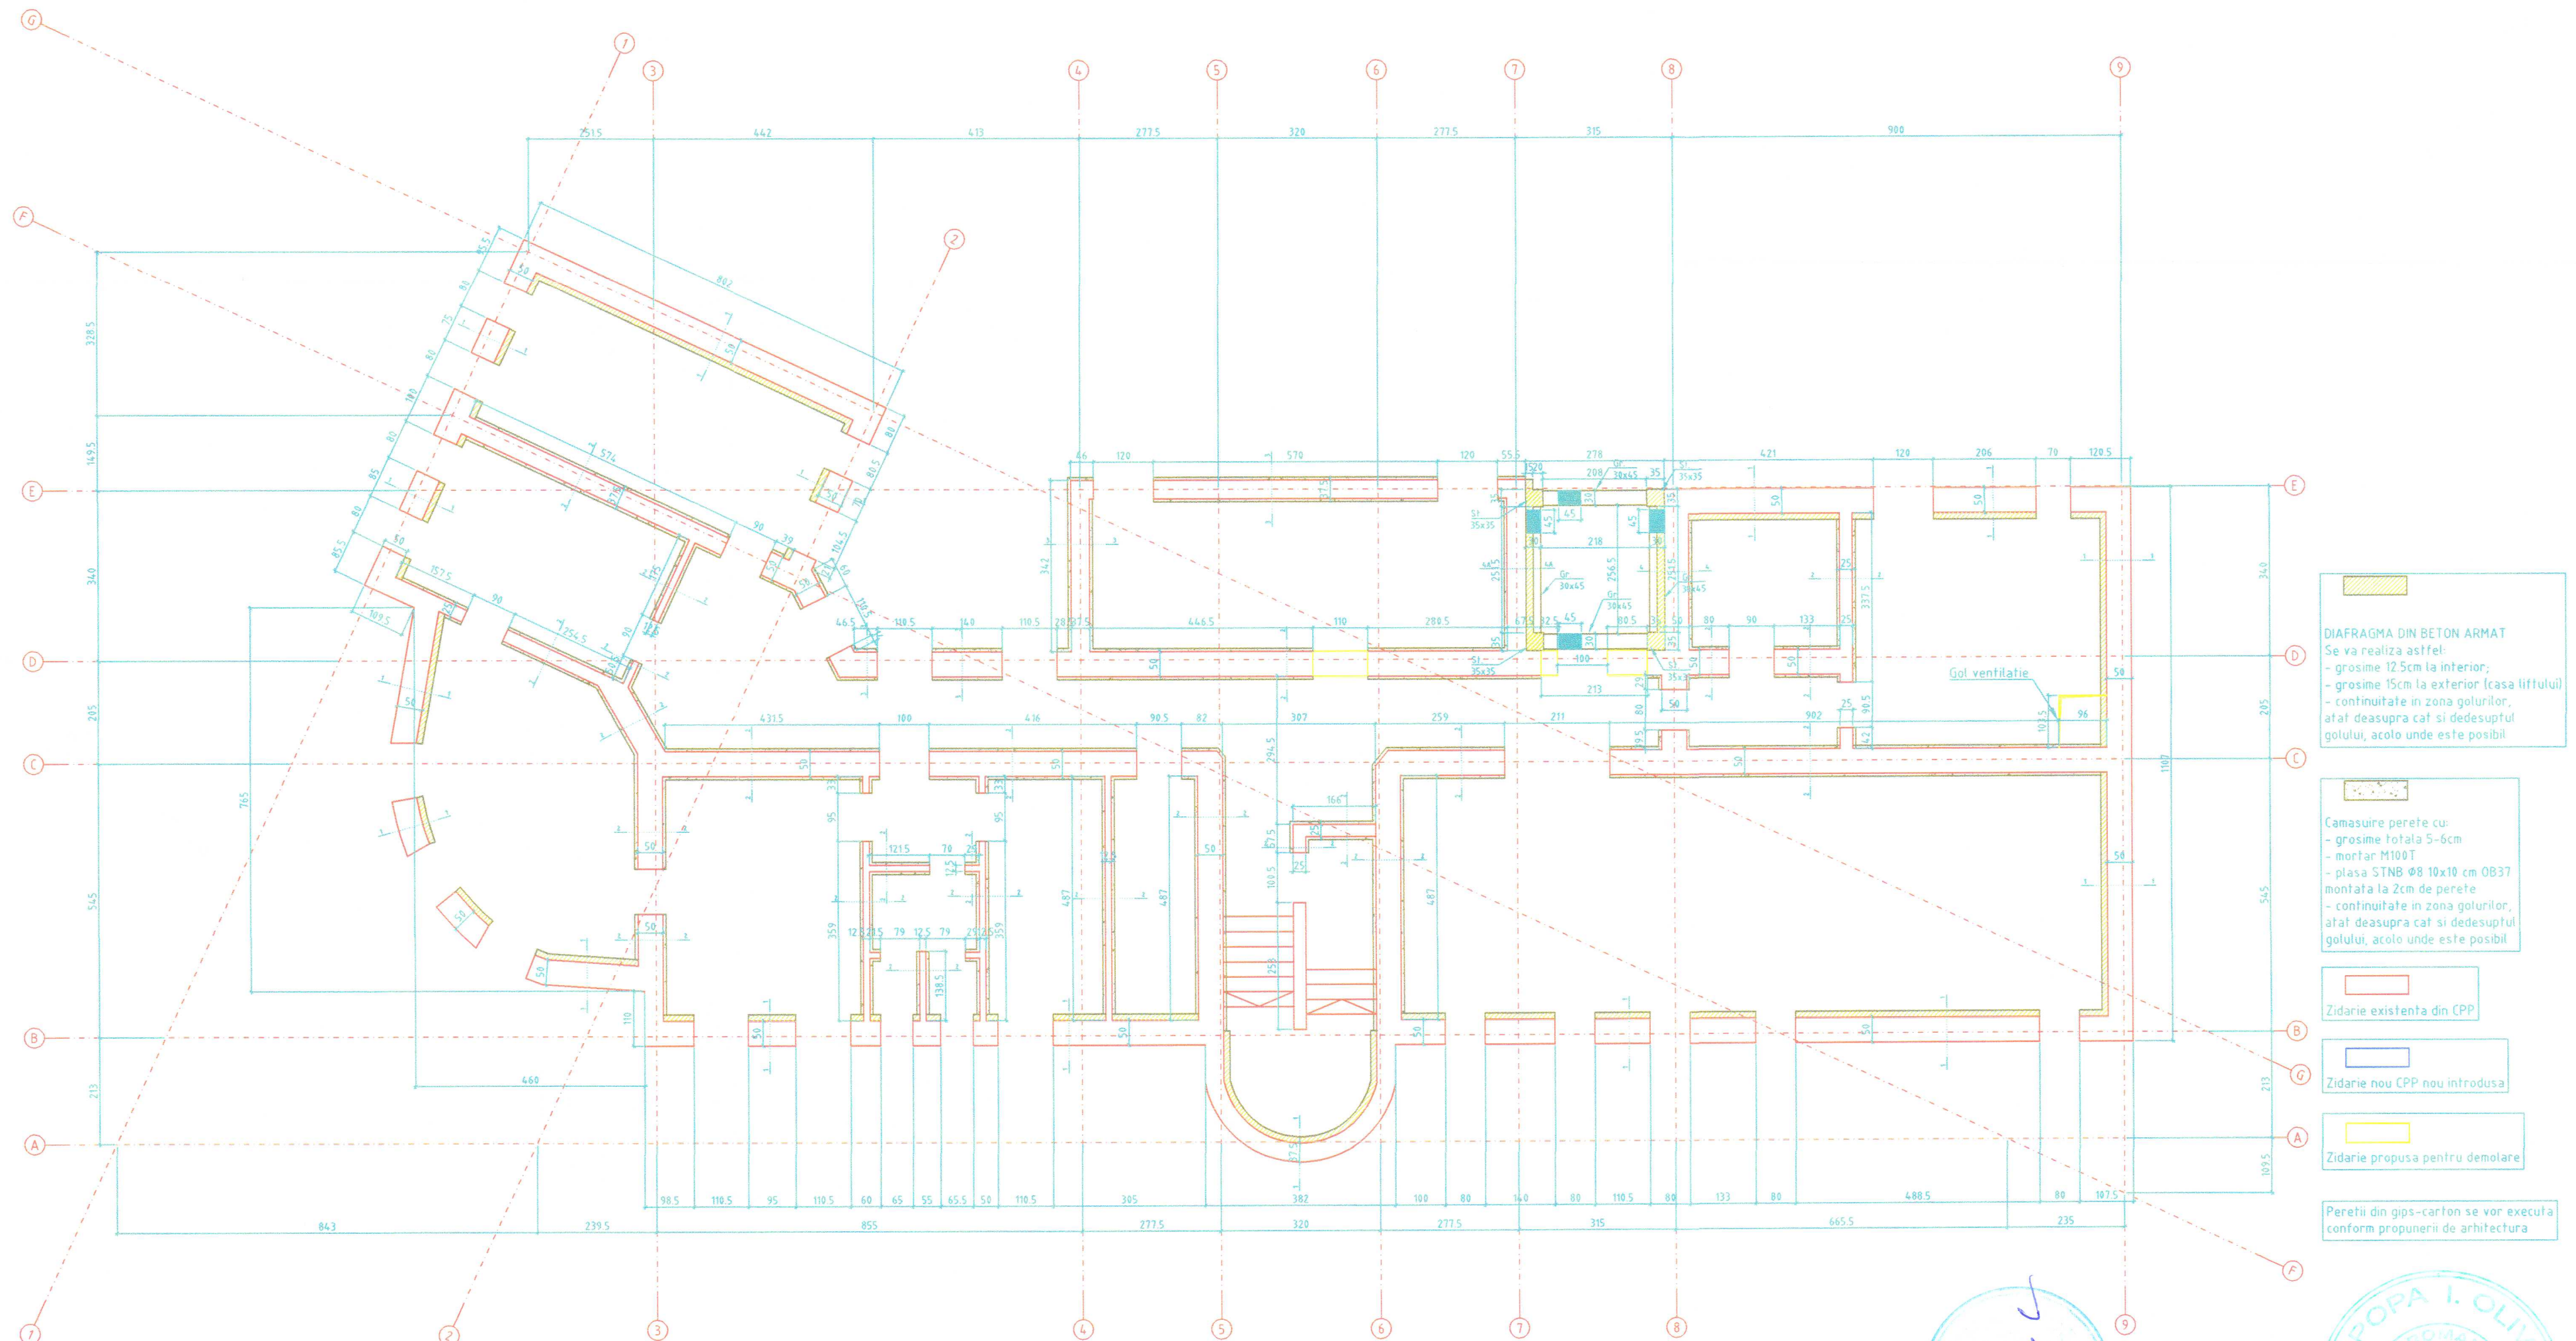

Proiectant de specialitate: S.C. KEOPS PROIECT S.R.L.				Proiect nr.: 207	
C.I.F.: 36426148, R.C.: J40/10891/2016		Adresa: str. Paleologu, nr. 14, Sect. 3, Bucuresti		Faza: D.A.L.I.	
Desenat: Ing. ALEXANDRU BALASOIU		Semnatura:		Planşa nr.: R_02	
Proiectat: Ing. ALEXANDRU BALASOIU		Scara: 1:100			
Sefproiect:		Data: Feb. 2021			
EXPERT TEHNIC		Titlu planşa: PLAN POZITIONARE PERETI PORTANTI SI INTERVENTII DEMISOL			
		Beneficiar: Consiliul Judeţean Harghita			
		Investitie: Reabilitare energetica, modernizare si extindere, policlinica stomatologica precum si amenajare parcare auto in curtea imobilului Bd. Timisoarei, nr. 4, Municipiul Miercurea Ciuc, judetul Harghita			
		Titlu planşa: PLAN POZITIONARE PERETI PORTANTI SI INTERVENTII DEMISOL			